
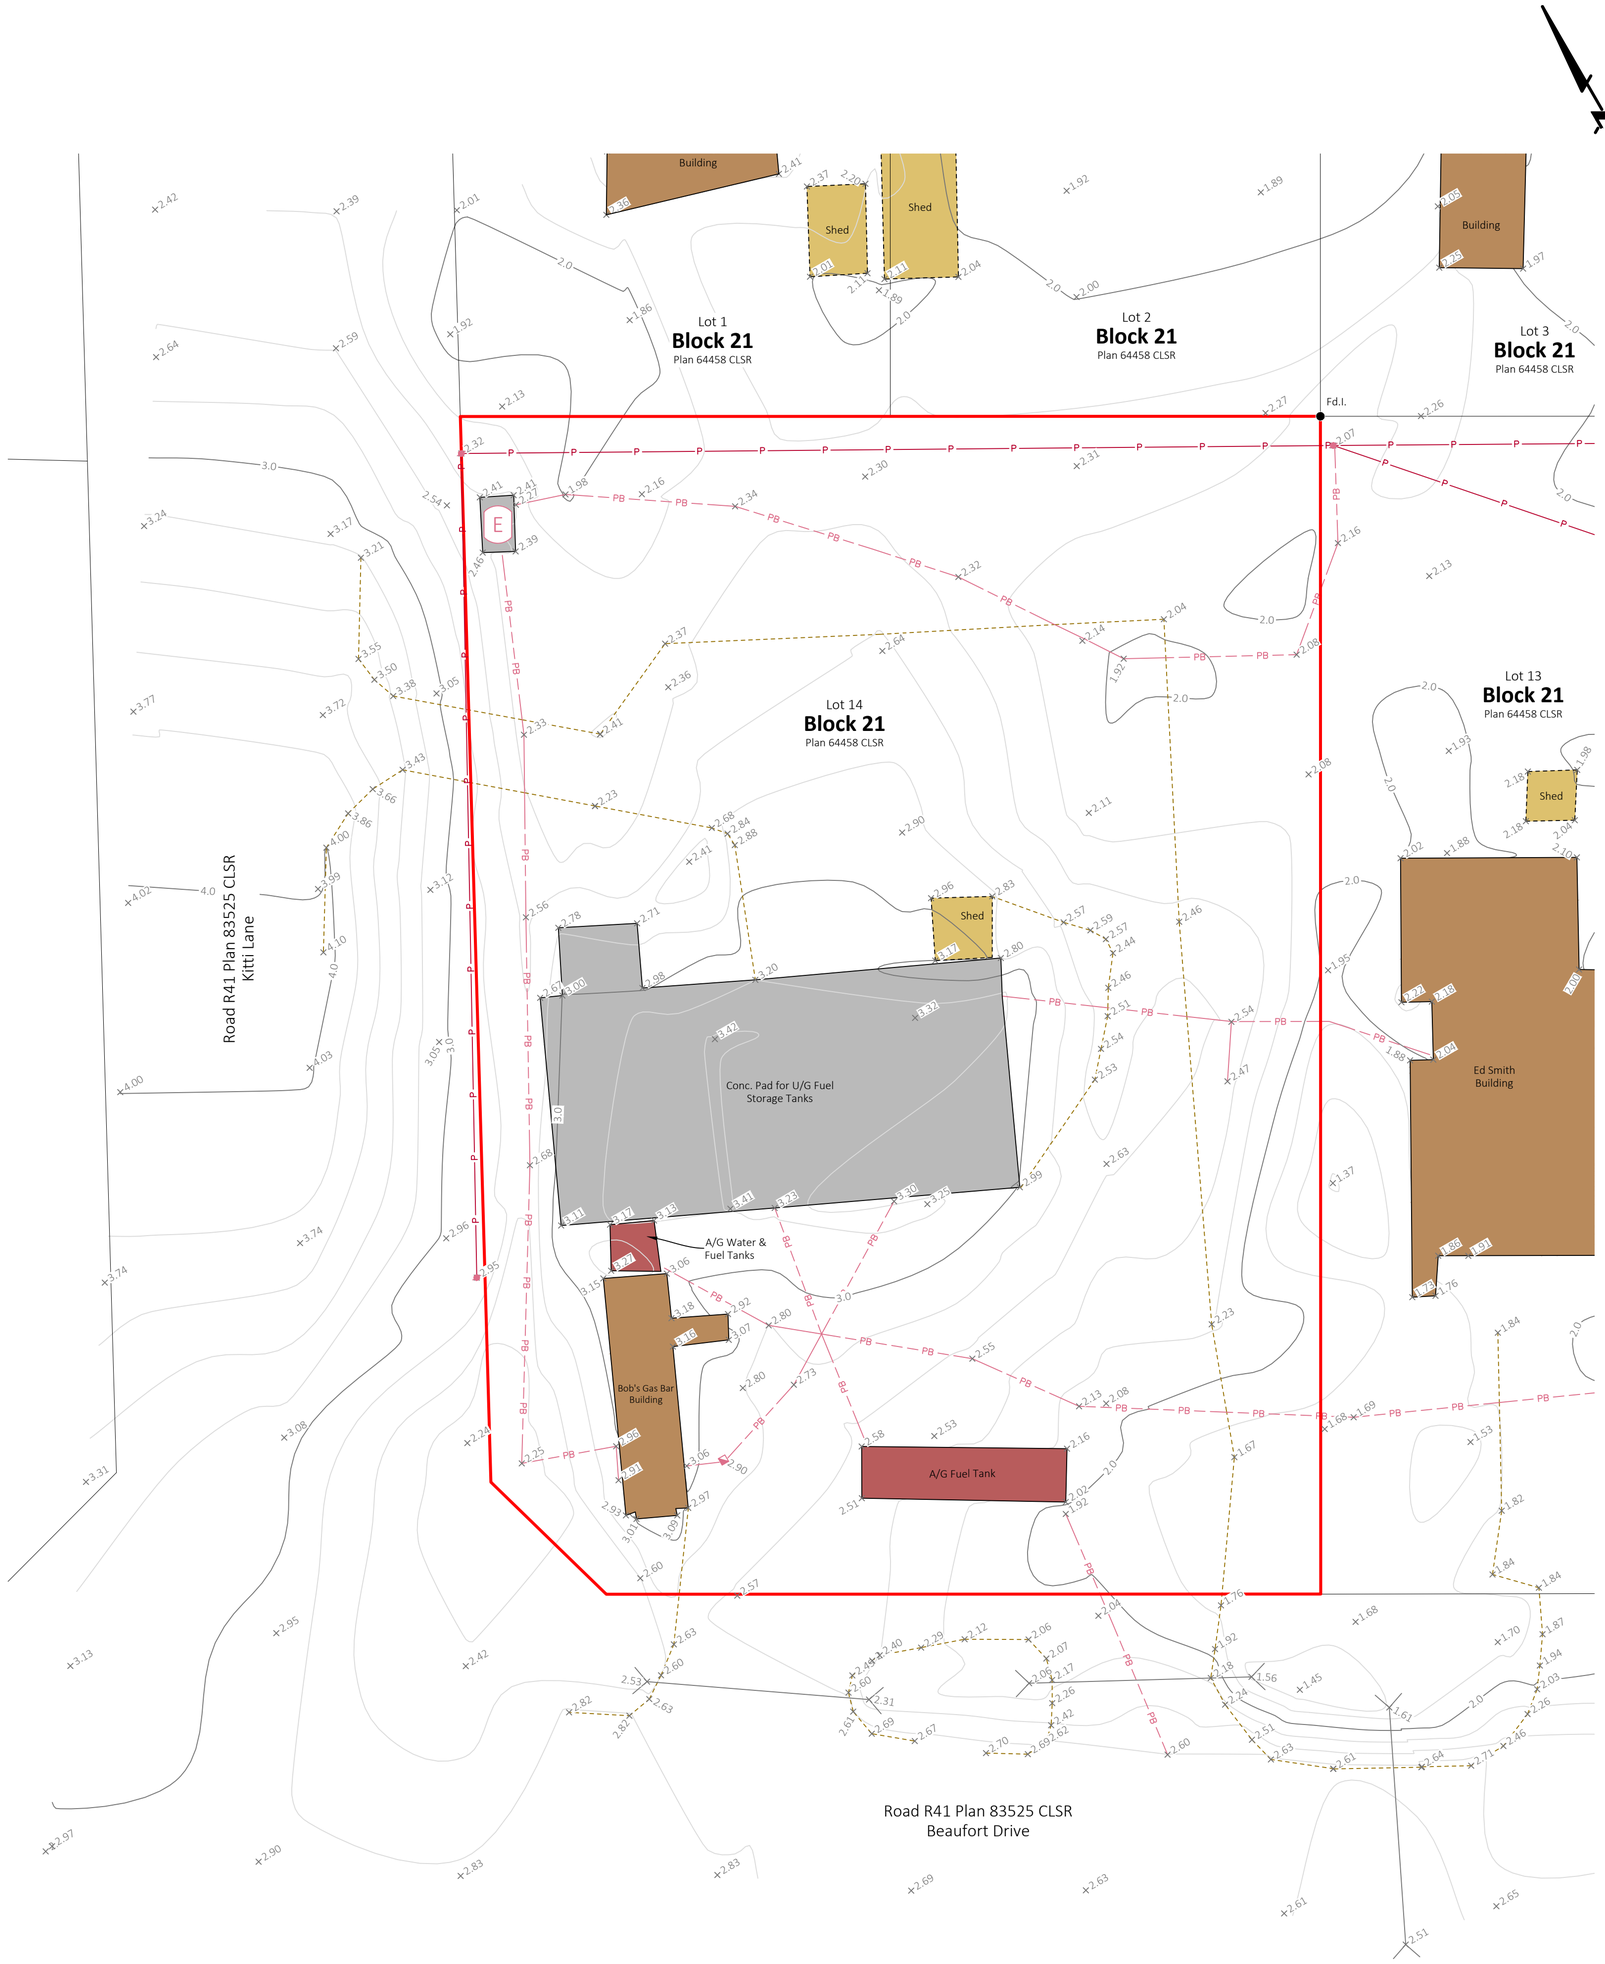


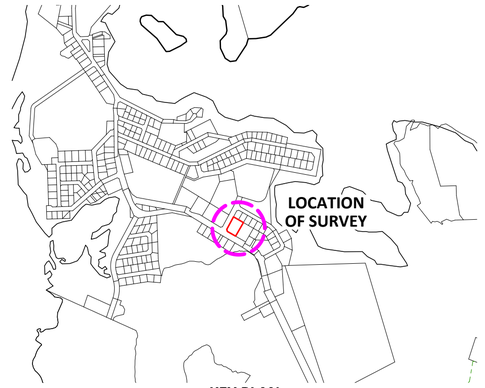

KEY PLAN
Scale - 1 : 15,000

LEGEND:

Portions referred to outlined thus	Power/Hydro Pole
Statutory Iron Post found	Transformer (E)
Buildings	O/H Powerline (P)
Sheds	Underground Power Service (PB)
A/G Tanks	Major Contour (585.0)
Concrete	Minor Contour
Edge of Gravel Driveway	(Contour interval is 0.2m)
Culvert	Spot Elevation (748.00)

ABBREVIATIONS:

A/G	Above Ground	I.	Statutory Iron Post	S.	South
CSRS	Canadian Spatial Reference System	m	Metres	U/G	Underground
Conc.	Concrete	M.	Meridian	UTM	Universal Transverse Mercator
E.	East	N.	North	W.	West
Fd.	Found	NAD	North American Datum		
GNSS	Global Navigation Satellite System	O/H	Overhead		

NOTES:

- Bearings are grid and are referred to the central meridian of UTM Zone 8 (135°) NAD83 (CSRS) datum.
- All distances are horizontal at general ground level and are shown in metres and decimals thereof.
- All distances shown on this plan were derived from GNSS observations.
- To compute grid distances, multiply ground level distances by the average combined scale factor of 0.999674.
- Elevations are referred to CGVD2013 (mean sea level) and were derived from GV Base Point 50000 (published elevation = 5.584 m)..
- Survey Date: October 5th to October 6th, 2026
- Imagery provided by third-party sources is for reference purposes only. Mackenzie Delta Geomatics Ltd. does not verify or determine the accuracy, currency, completeness, or positional precision of the imagery and is not responsible for errors or omissions in the source imagery.
- On site underground services were located by Mackenzie Delta Geomatics Ltd., underground facilities shown on this plan are those that could be found and located. Other facilities may exist, of which we were unaware or unable to locate.
- This plan represents the best information available at the time of survey. Mackenzie Delta Geomatics Ltd. and its employees take no responsibility for the location of any underground pipes, conduits, or facilities, whether shown on or omitted from this plan.
- © 2026 Mackenzie Delta Geomatics Ltd., All rights reserved.

NO.	REVISIONS	INITIALS	DATE
0	Issued	SO - AF - CW	Oct. 16, 2026

Nautchiuk Environmental Inc.

Topographic Plan of

Bob's Gas Bar

within

Lot 14
Block 21
Plan 64458 CLSR

Tuktoyaktuk
Northwest Territories

0 50 100 200 300 400 500 m
Scale - 1 : 5000

MACKENZIE DELTA GEOMATICS
Mackenzie Delta Geomatics Ltd.
PO Box 2772
Inuvik, NT X0E 0T0
Phone: 867-678-2980

Project No.: 26-03200-001
File: 26-03200-001-TOPO-R0
REV. 0